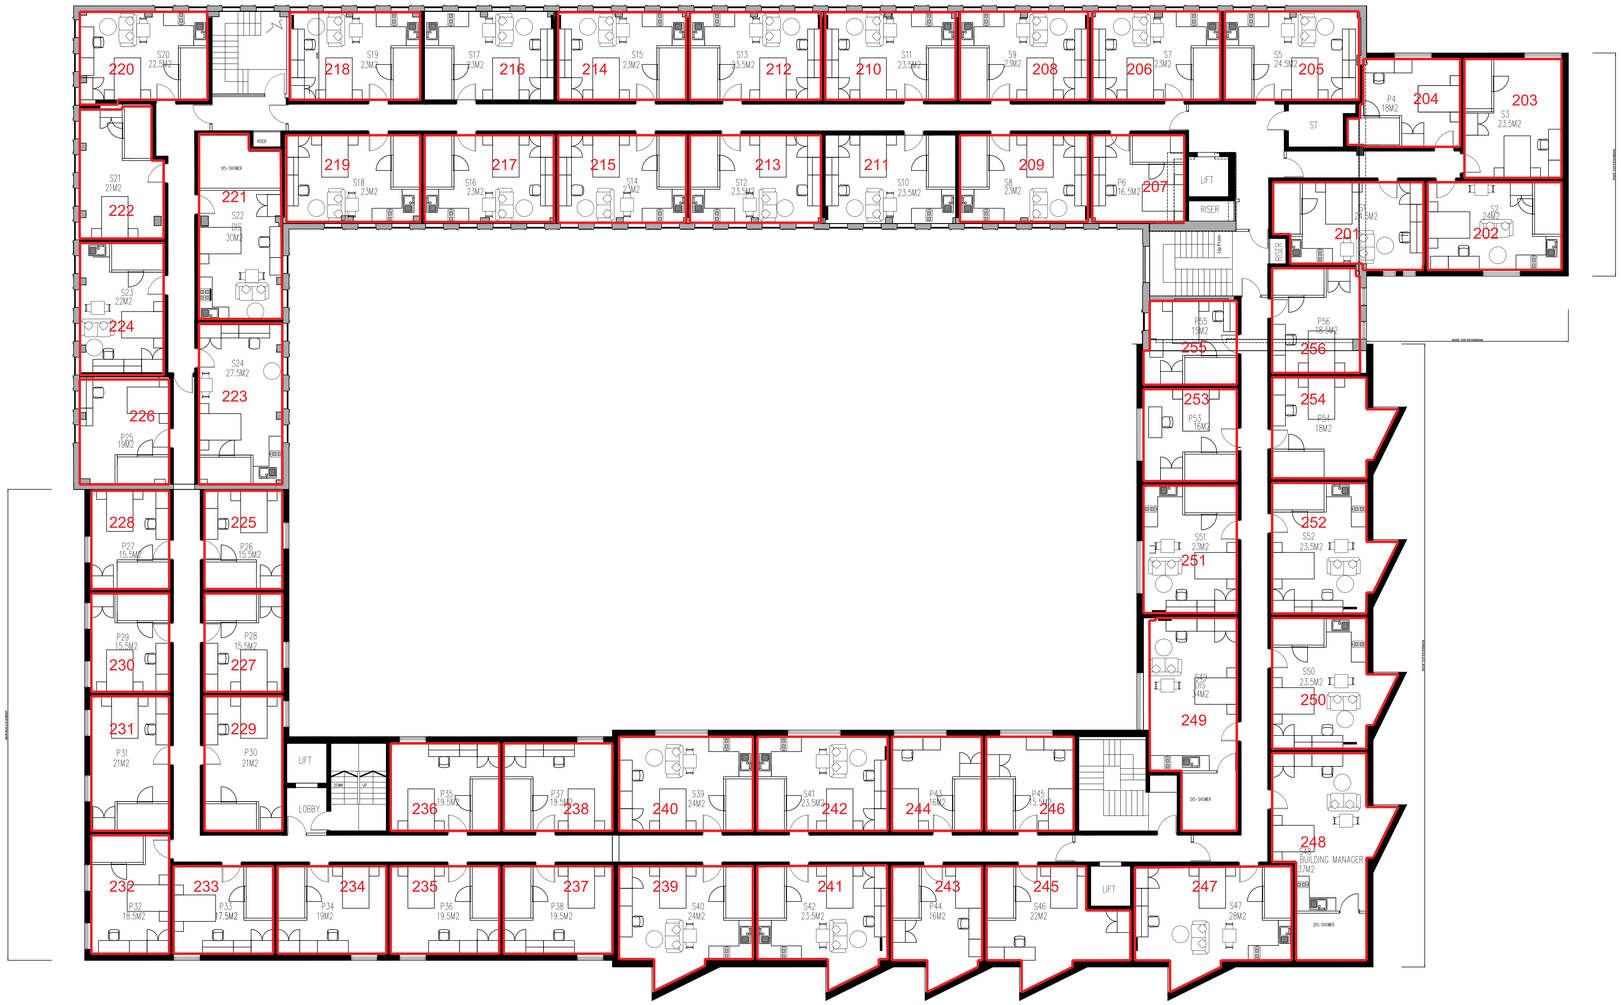

PROPOSED SECOND FLOOR PLAN